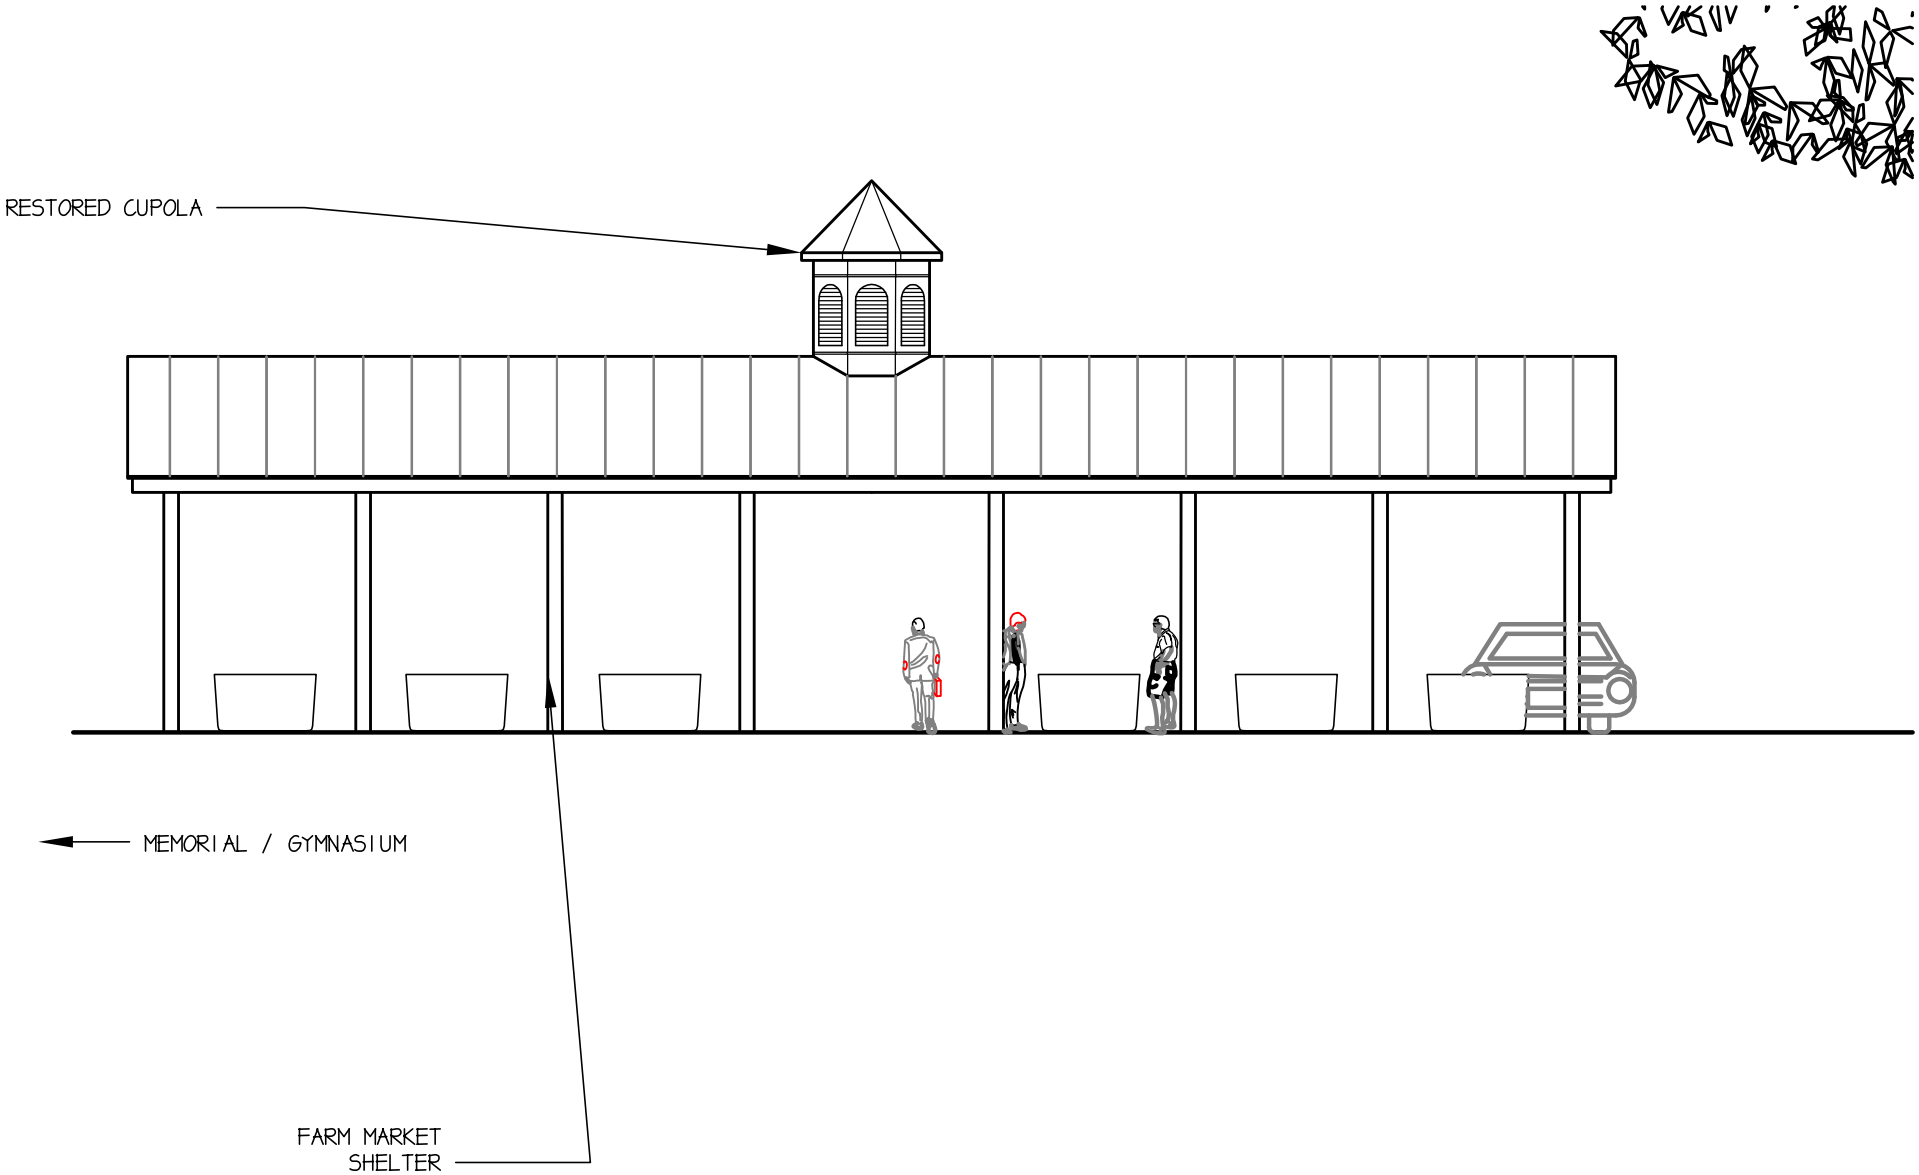

WEST ELEVATION

GRAPHIC SCALE

Gary R.
Meadows, ASLA
REGISTERED LANDSCAPE ARCHITECT

898 CARSON GREGORY ROAD
ANGIER, NORTH CAROLINA 27501
PHONE 919.606-4045
alFAX 419.851.7900
EMAIL grmlandscapes@embarqmail.com

PLAINVIEW PARK
PROJECT LOCATION:
5561 PLAIN VIEW HIGHWAY
DUNN, NORTH CAROLINA

SCALE: 1" = 8'
DATE: DECEMBER 20, 2019

REVISIONS
9.10.2020 REMOVAL AND SHELTER REVISIONS

FARMERS MARKET CONCEPT

SHEET 3 OF 5