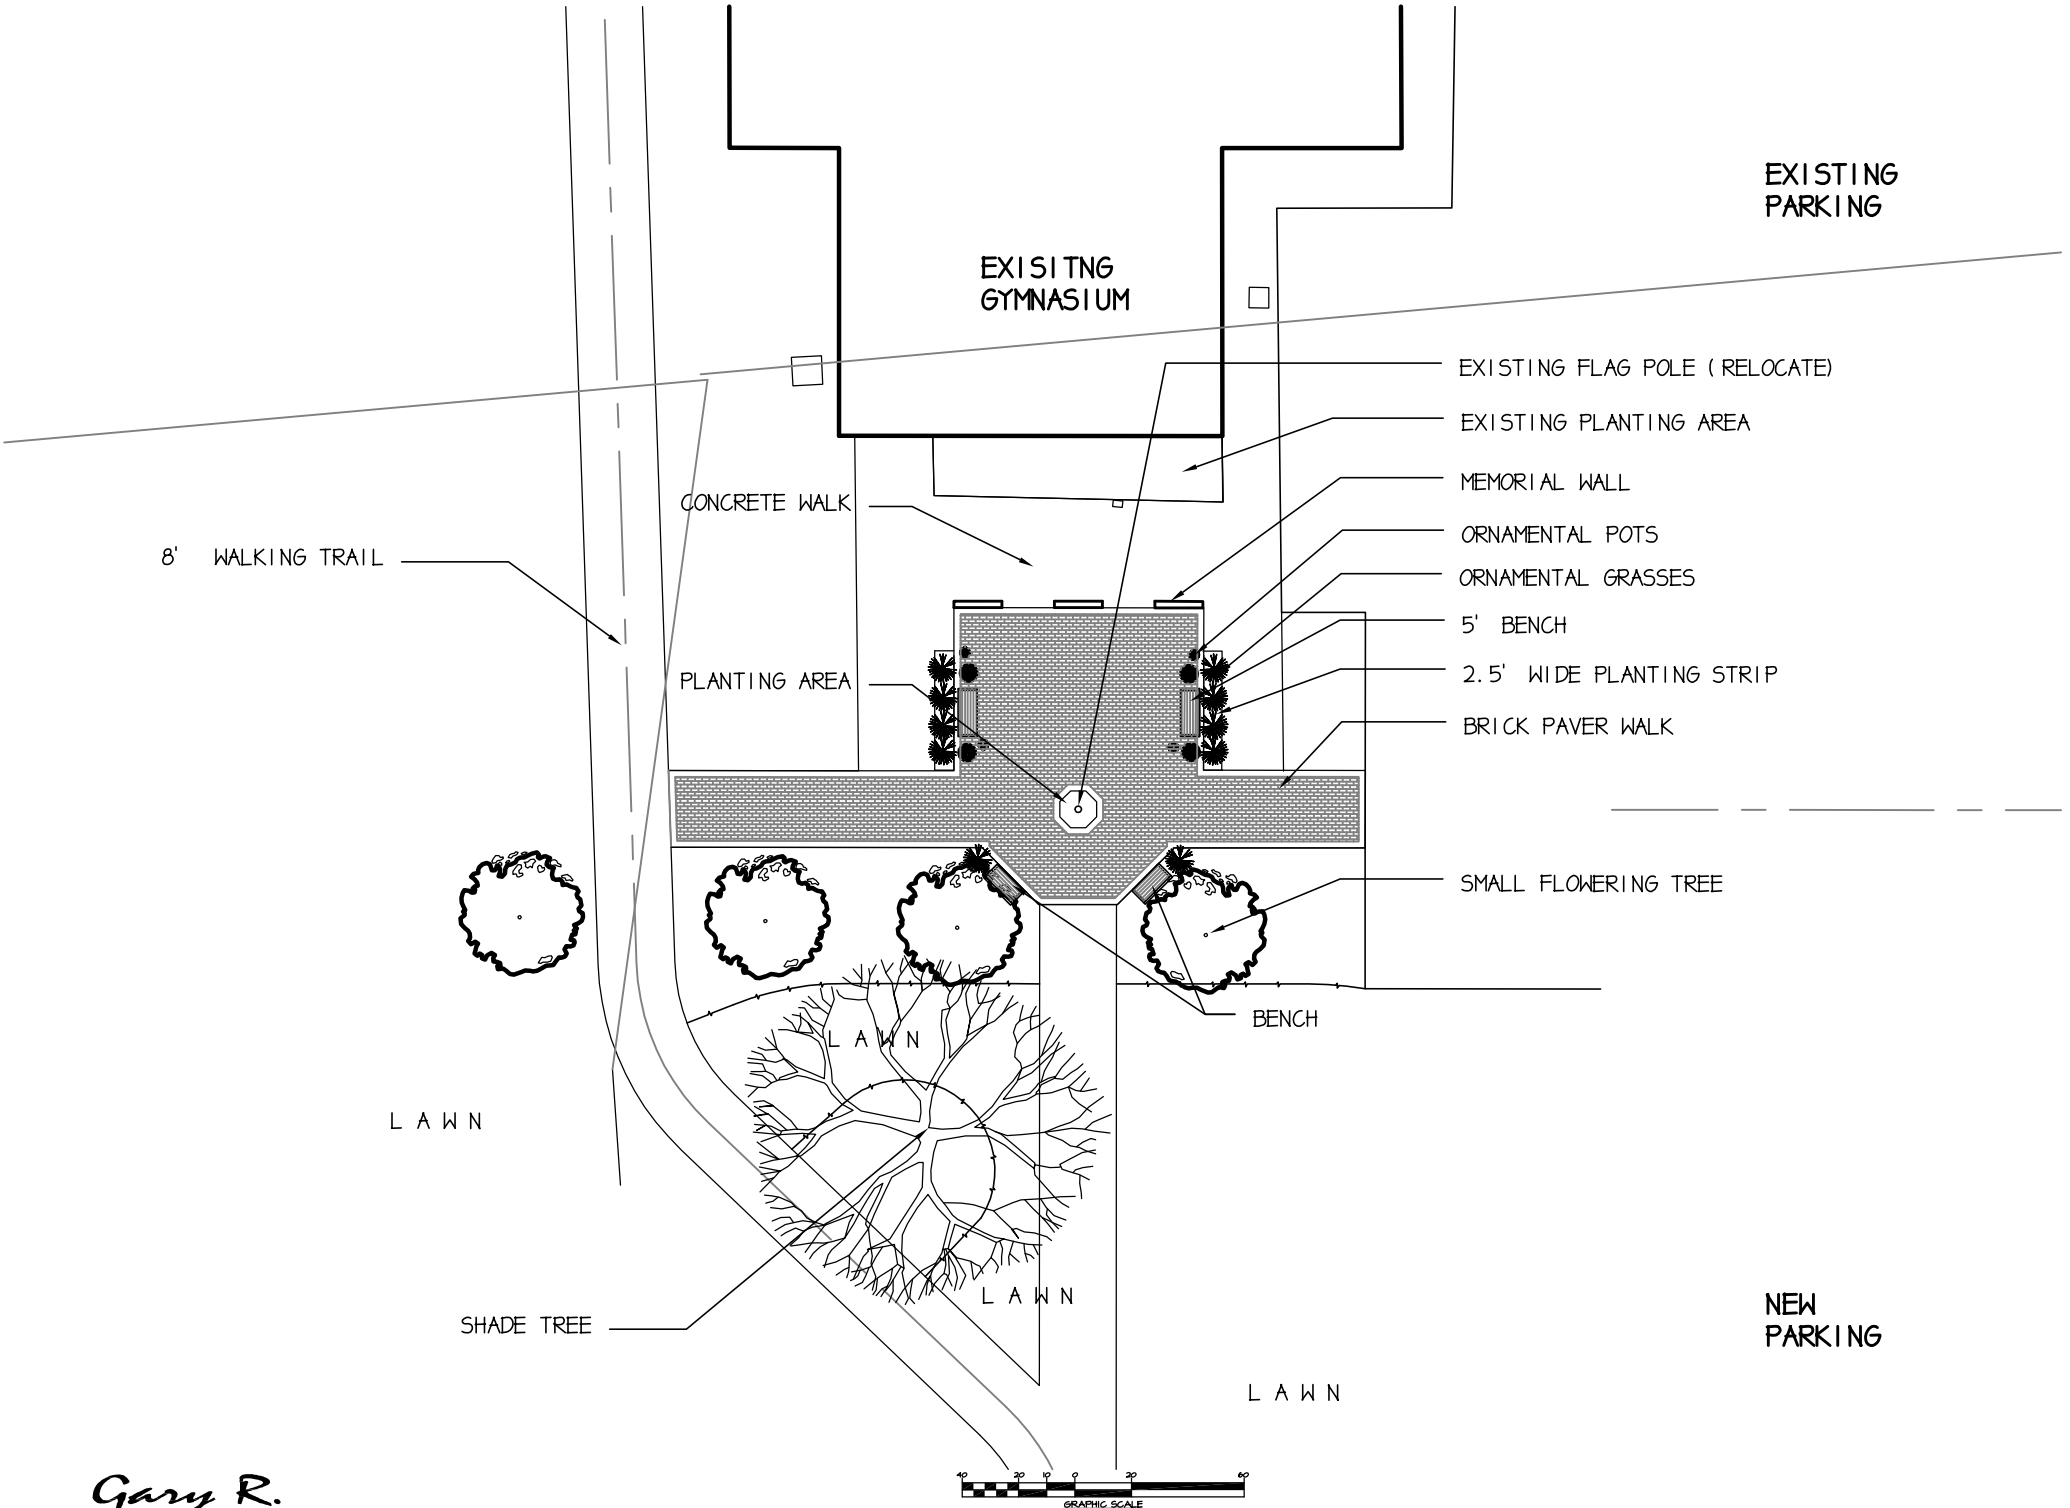

Gary R. Meadows, ASLA
REGISTERED LANDSCAPE ARCHITECT
898 CARSON GREGORY ROAD
ANGIER, NORTH CAROLINA 27501
PHONE 919.606-4045
eFAX 419.831.7900
EMAIL: grmlandscapes@embarqmail.com

PLAINVIEW PARK
PROJECT LOCATION:
5561 PLAIN VIEW HIGHWAY
DUNN, NORTH CAROLINA

SCALE: 1" = 20'
DATE: DECEMBER 20, 2019

PRELIMINARY MEMORIAL AREA - OPTION 1